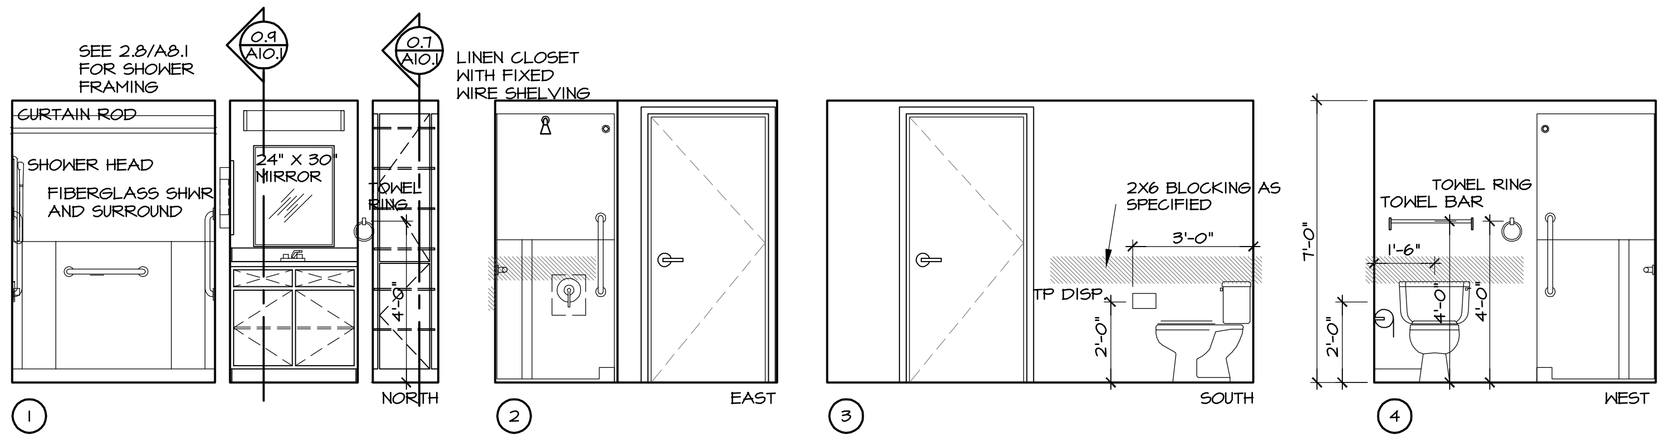

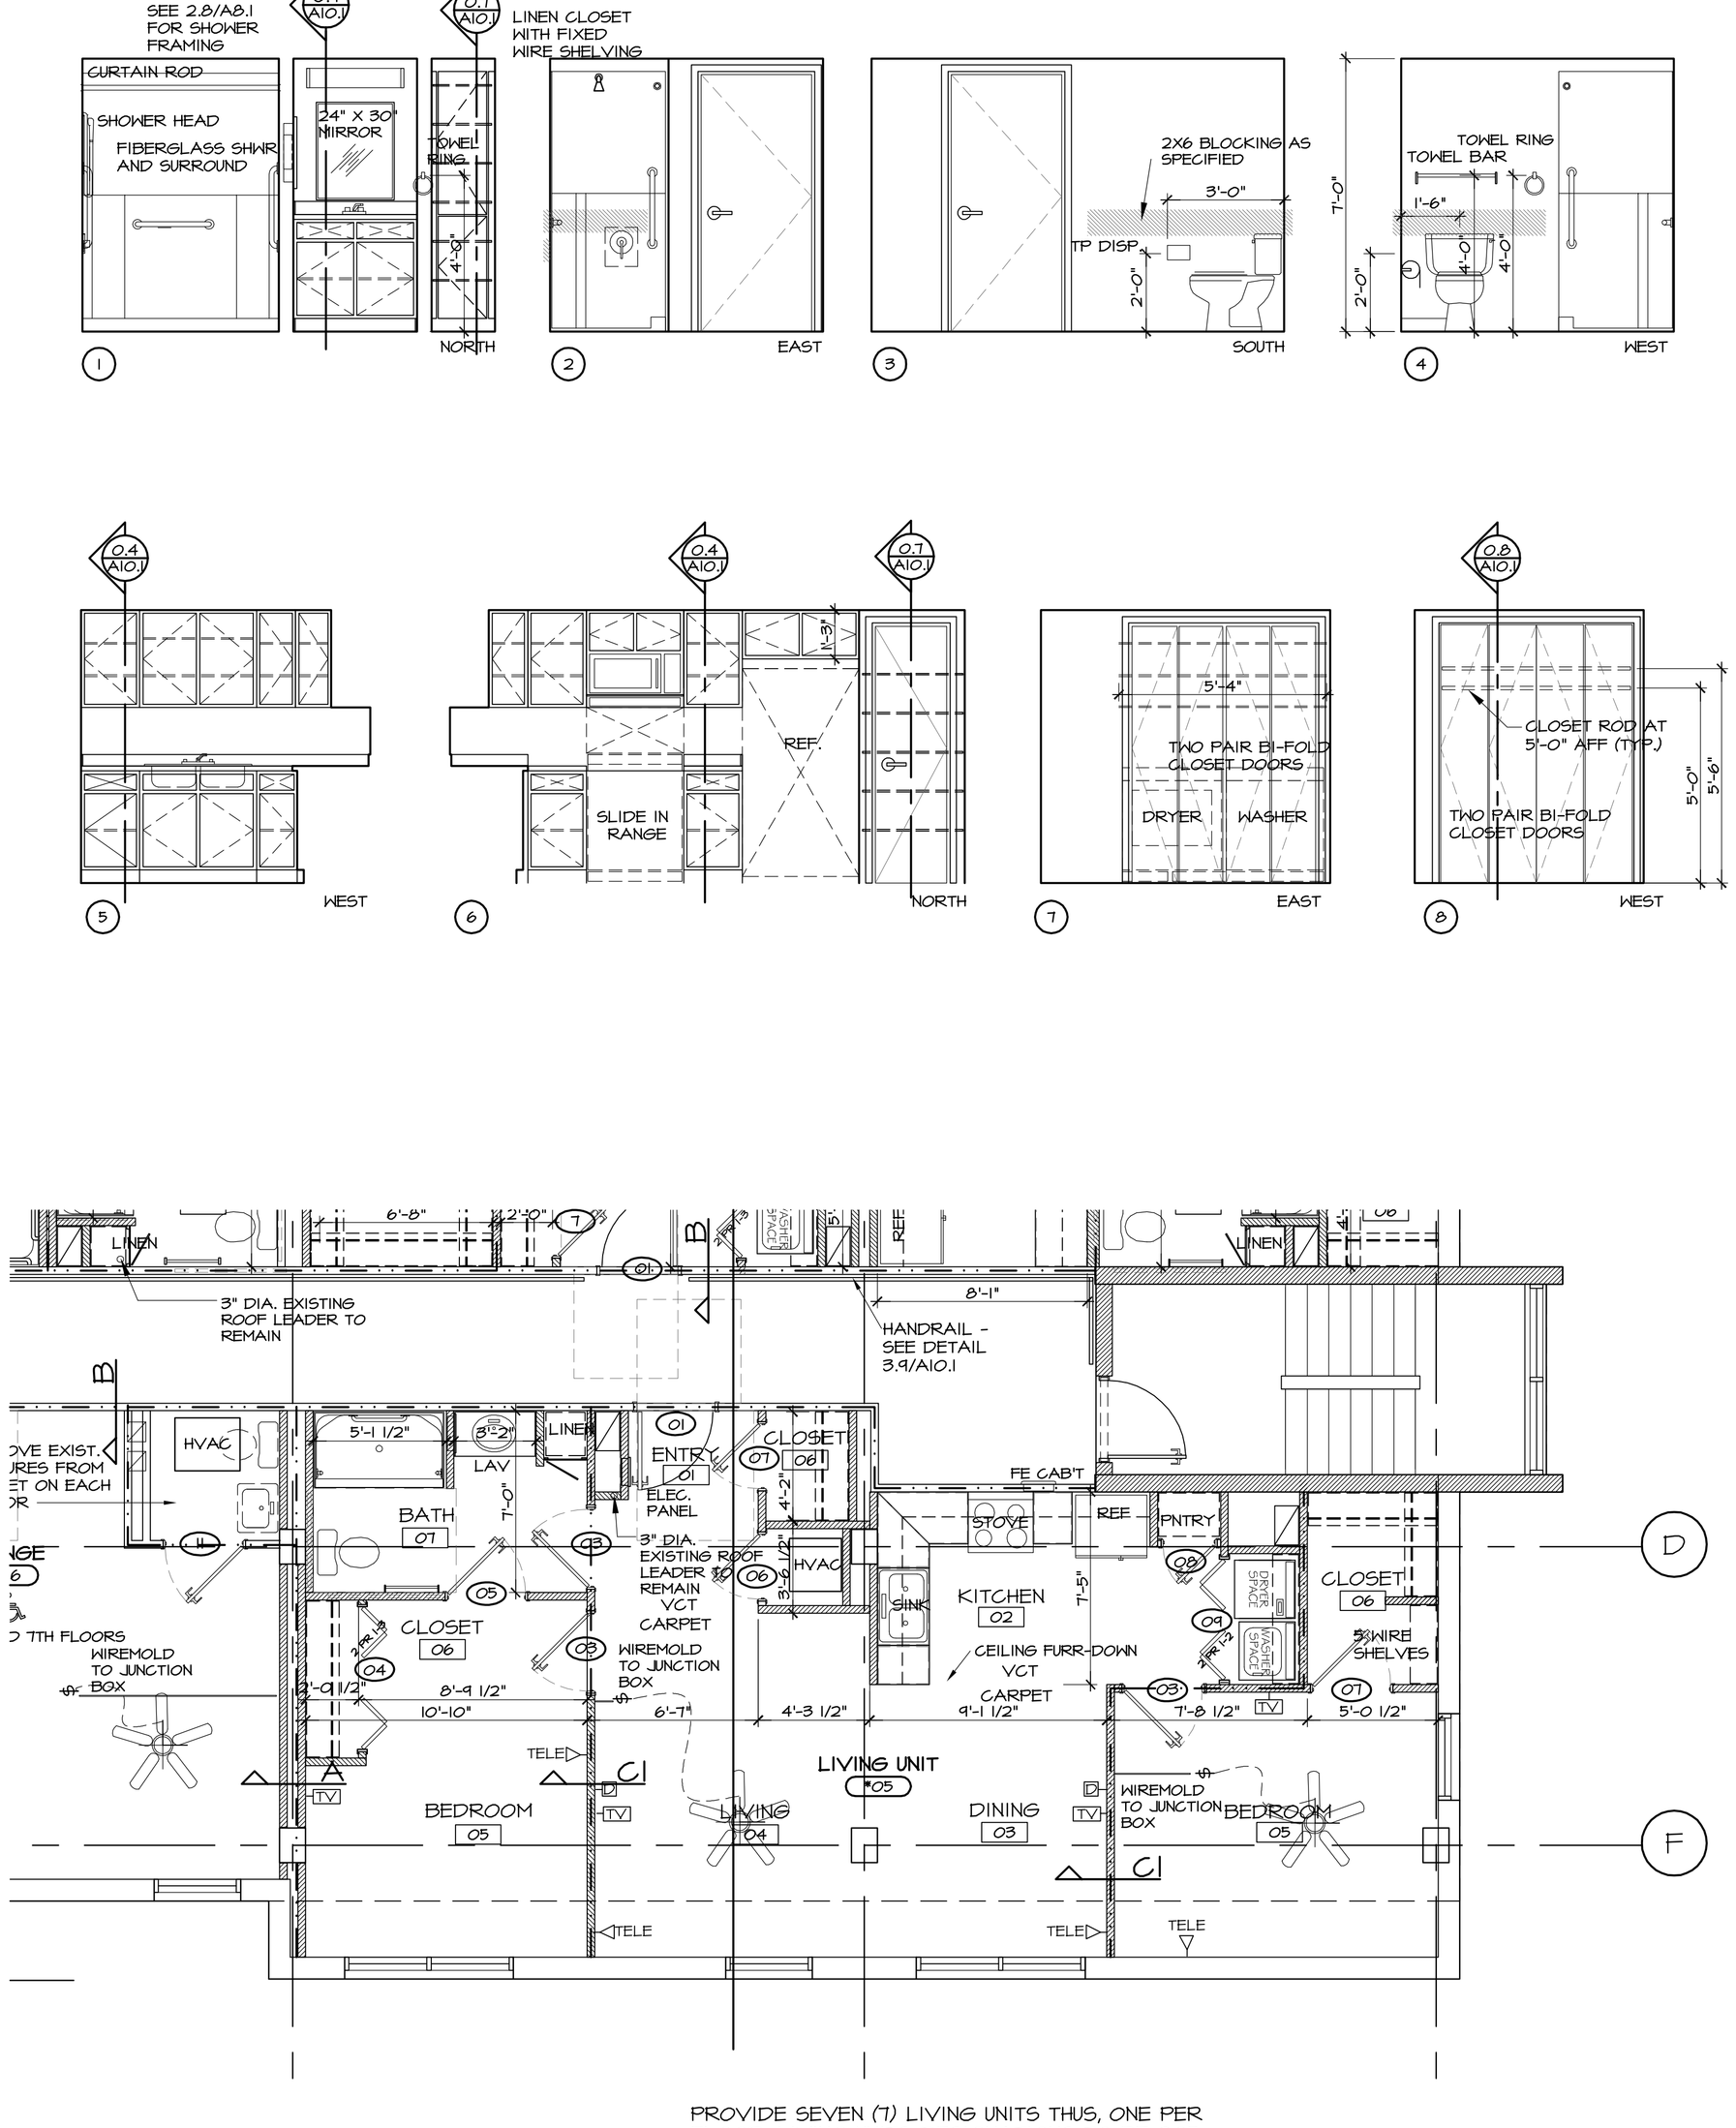

PROVIDE SEVEN (7) LIVING UNITS THUS, ONE PER FLOOR. LIVING UNITS DESIGNATIONS TO BE 205, 305, 405, 505, 605, 705, AND 805.

0.4 LIVING UNIT #05

SCALE: 1/4" = 1'-0"

PLAN NORTH

CABINET LEGEND

W	WALL CABINET
B	BASE CABINET
BBC	BLIND BASE CORNER
WB	WALL BLIND
DB	DRAWER BASE
SB	SINK BASE
RSB	REMOVABLE SINK BASE
UC	UTILITY CABINET
LC	LINEN CABINET
RBC	REMOVABLE BASE CABINET
RVSB	REMOVABLE VANITY SINK BASE
SD	SOAP DISH
TB	TOWEL BAR
TPD	TOILET PAPER DISPENSER
RB	RANGE BASE

UNIT LEGEND

STD	STANDARD (COVERED)
AD	ADAPTABLE
ACC	ACCESSIBLE
HV1	HEARING/VISUALLY IMPAIRED, ACCESSIBLE

GENERAL NOTES

1. ALL WALLS TO BE 3½" UNLESS NOTED OTHERWISE, WITH ALL DIMENSIONS MEASURED FROM FACE OF STUD
2. 22" X 36" CLEAR OPENING ATTIC ACCESS PANEL AT CEILING
3. INSULATE P-TRAP AND WATER SUPPLY LINES
4. PROVIDE SOLID WOOD BLOCKING IN WALLS WHERE INDICATED ON PLANS
5. DOUBLE ¾" PLYWOOD SUPPORT WITH LAMINATED PLASTIC SIDES AND EDGE
6. INSTALL RANGE HOOD CONTROLS IN DRAWER FRONT IN ACCESSIBLE UNITS
7. EXTEND FINISH FLOORING UNDER ALL REMOVABLE BASE CABINETS
8. SEE INTERIOR ELEVATIONS FOR SEAT TYPE
9. RECESS SHOWER ASSEMBLY PER MANUFACTURERS PRINTED INSTRUCTIONS
10. PROVIDE SIDE SPLASH AT WALL
11. PROVIDE FINISHED SOLID VENEER AT BLIND SIDE (NO OPENINGS)
12. PROVIDE CABINET DOOR FOR ACCESS AT END OF BLIND BASE CABINET. SIZE CABINET DOOR AND DRAWER AS SHOWN
13. PROVIDE FINISHED VENEER BACK
14. INSTALL TOILET PAPER DISPENSER 12" BEYOND FACE OF WATER CLOSET
15. PROVIDE 8" HIGH SOLID WOOD BLOCKING AT ALL GRAB BARS AND WHERE NOTED ON PLANS, LENGTH TO BE WIDTH OF GRAB BARS PLUS 6" MIN.
16. ALIGN NEW WALLS WITH EXISTING COLUMNS AND WALLS WHERE INDICATED.
17.

A RENOVATION FOR AN EXISTING FACILITY

APOLLO TOWERS

OF

CLAY CENTER, KANSAS

RPG ARCHITECT

THIS DRAWING AND THE IDEAS AND DESIGNS REPRESENTED HERE, PREPARED BY ROBERT P. GOZA, ARCHITECT, KNOWN AS RPG ARCHITECT, ARE FOR THE USE SOLELY WITH RESPECT TO THIS PROJECT. AND RPG ARCHITECT SHALL RETAIN ALL COMMON LAW, STATUTORY AND OTHER RESERVED RIGHTS INCLUDING THE COPYRIGHT. AND THEY SHALL NOT BE USED BY OTHERS FOR ANY OTHER PURPOSE WITHOUT WRITTEN PERMISSION OF RPG ARCHITECT.

ROBERT P. GOZA LICENSED 5479 KANSAS ARCHITECT

REVISIONS	
NO.	DATE

DATE May 4, 2009

PROJ. NO. 0805

SHEET A3.5